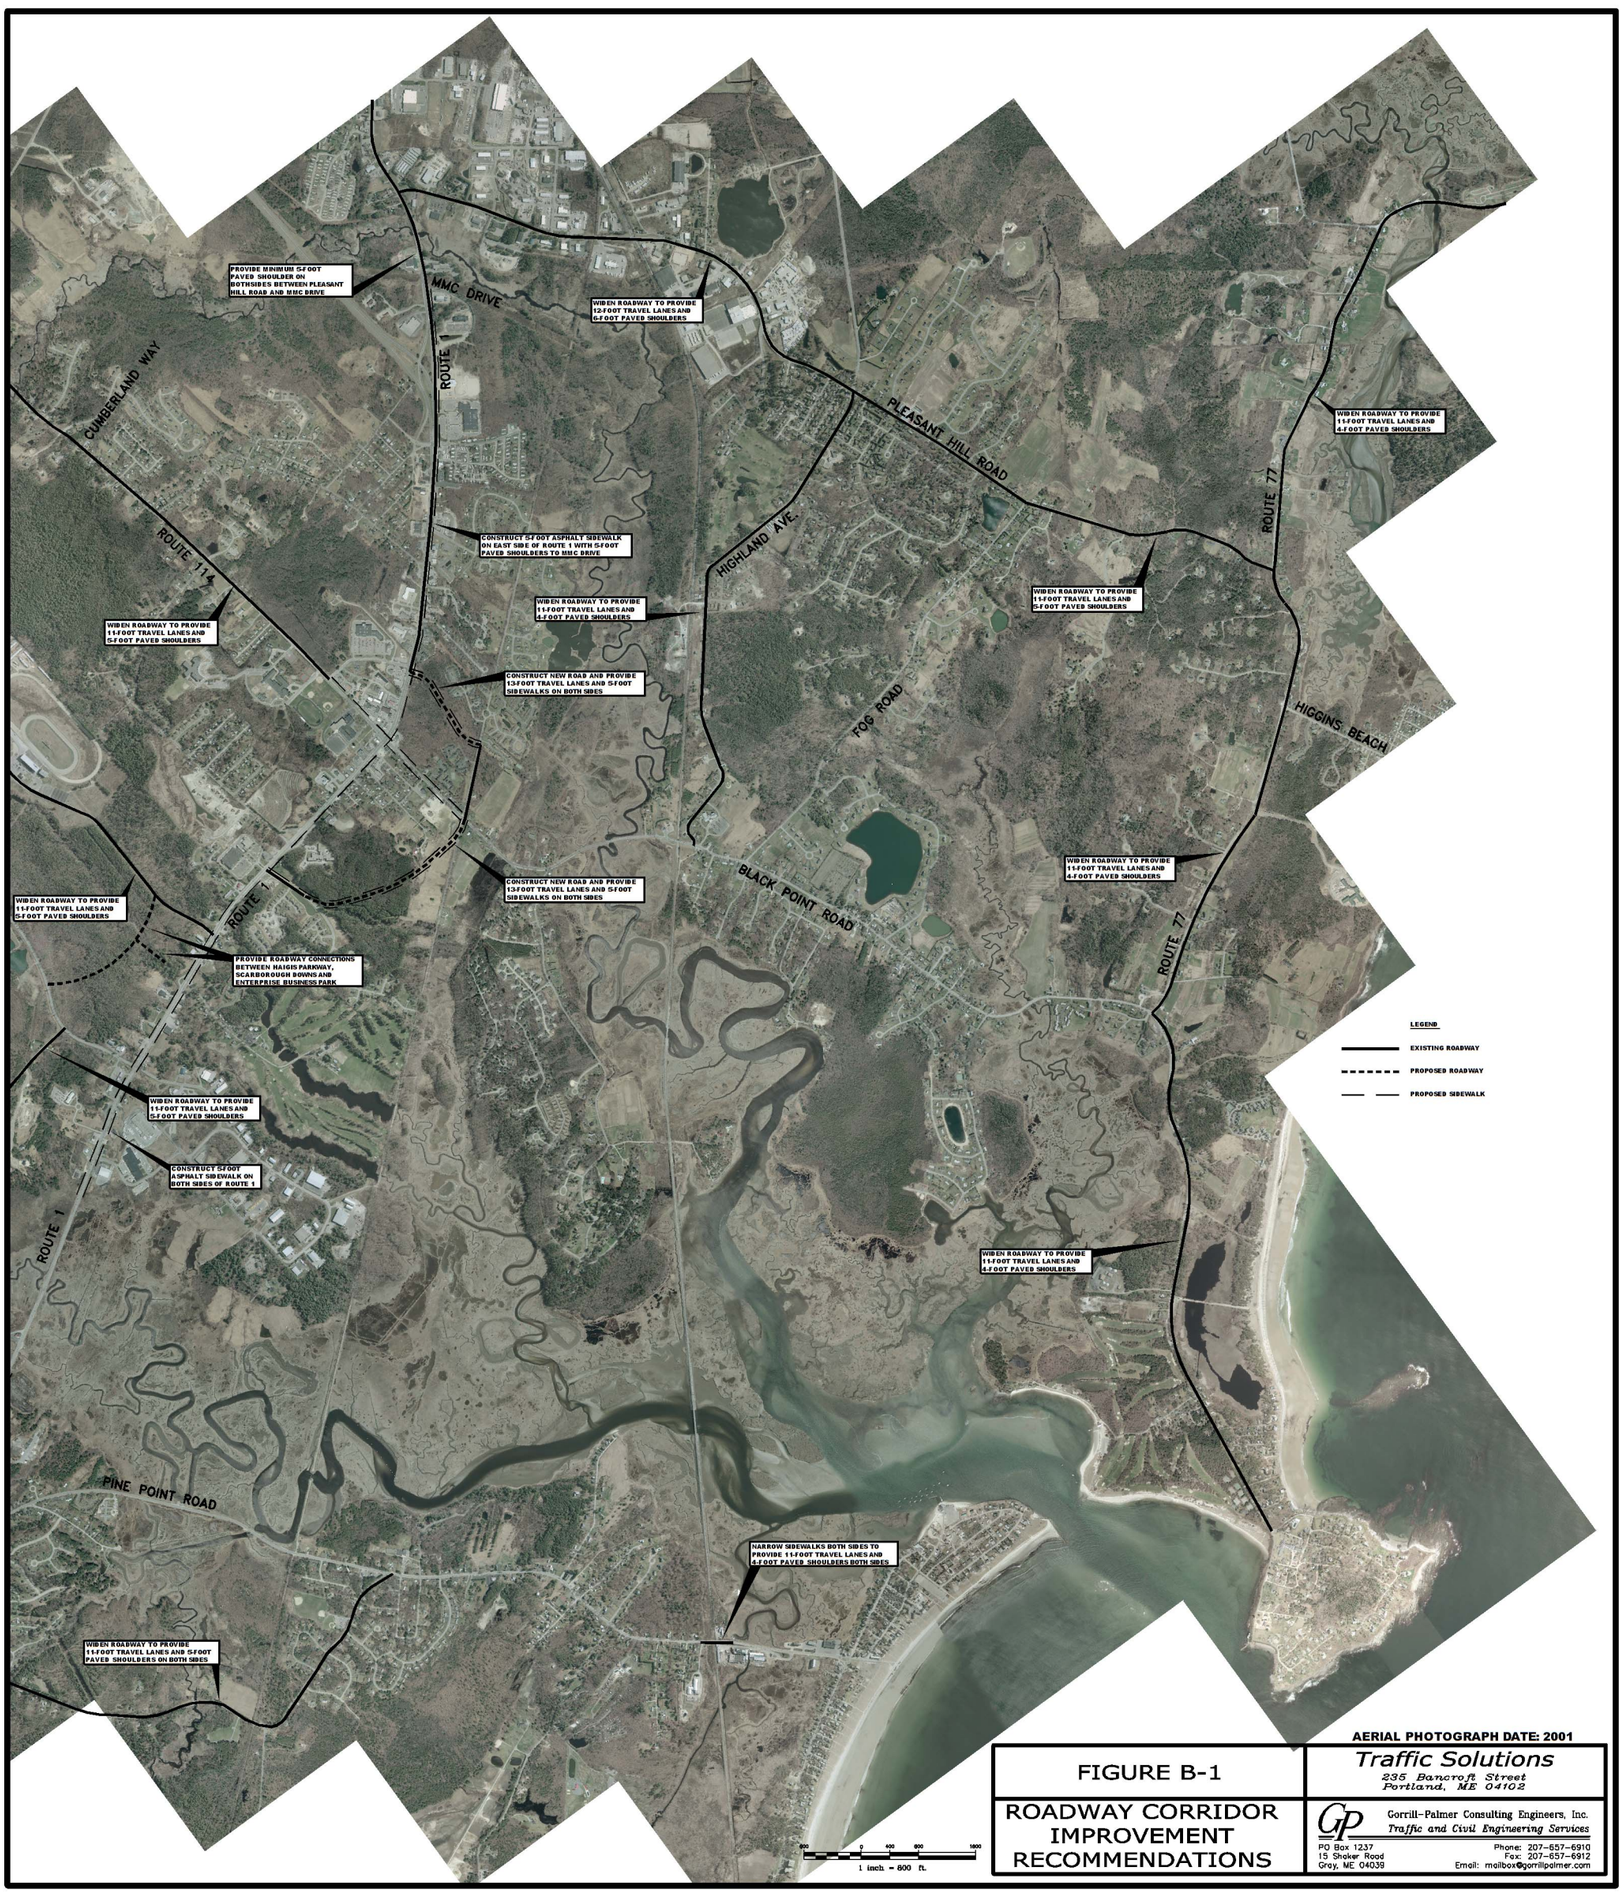

AERIAL PHOTOGRAPH DATE: 2001

FIGURE B-1

ROADWAY CORRIDOR IMPROVEMENT RECOMMENDATIONS

Traffic Solutions
235 Bancroft Street
Portland, ME 04102

Gorrill-Palmer Consulting Engineers, Inc.
Traffic and Civil Engineering Services
PO Box 1237
15 Shaker Road
Gray, ME 04039
Phone: 207-657-6910
Fax: 207-657-6912
Email: mailbox@gorrillpalmer.com